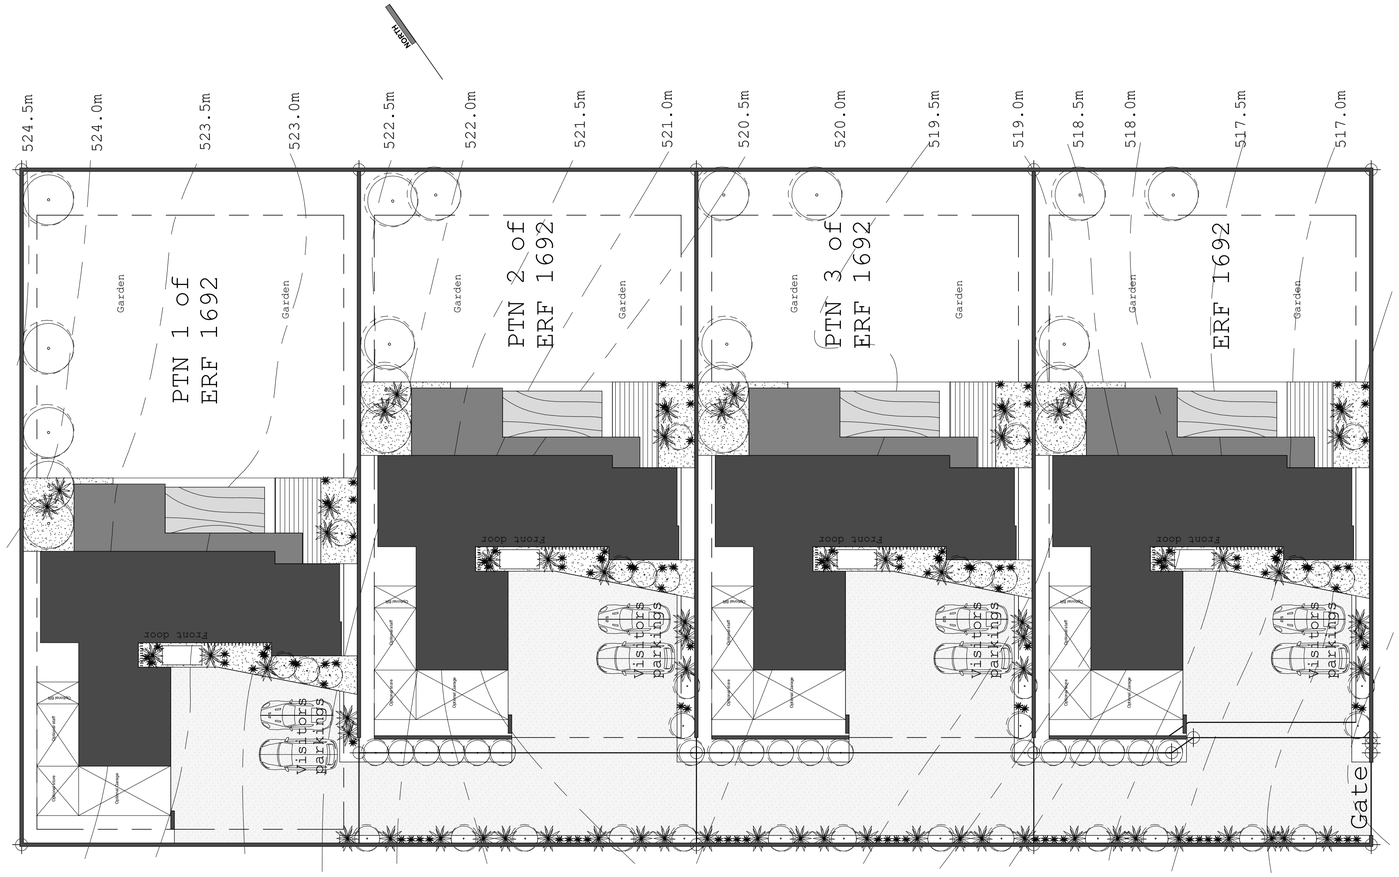

A-001 Site Plan

Scale 1 : 200

ALL WORK TO COMPLY WITH NBR
ALL DIMENSIONS & LEVELS TO BE CHECKED ON SITE AND VERIFIED WITH THE ARCHITECT PRIOR TO COMMENCING OF ANY WORK.
ANY DESCREPANCIES TO BE CONFIRMED WITH THE ARCHITECT / TECHNOLOGIST PRIOR TO COMMENCING OF ANY BUILDING WORK
DO NOT SCALE OFF DRAWINGS BUT WORK FROM FIGURED DIMENSIONS ONLY.
NO PART OF ANY STRUCTURE TO ENCROACH ANY BOUNDARY LINE.
THE ARCHITECT ACCEPTS NO RESPONSIBILLITY FOR ERRORS RESULTING FROM MISINTERPRETATION OF THE DRAWINGS.

THIS PLAN IS PROTECTED BY COPYRIGHT & REMAINS THE PROPERTY OF THE REGISTERED
ARCHITECT / TECHNOLOGIST AS APPOINTED.

NOTES

Client

Engineer

Drawer

G.A.P. Van Rooyen

Architect

PrArch 6970

No.	Description	Date

97 Bowling Avenue, Morningside Manor, Sandton
011 056 8888
www.spsdesign.co.za

PROJECT:
9 On Charles

DESCRIPTION:
A3

DATE:
2019/12/12 2:16:30 PM

DRAWN
Author

SCALE:
1 : 200

DRAWING NUMBER
001